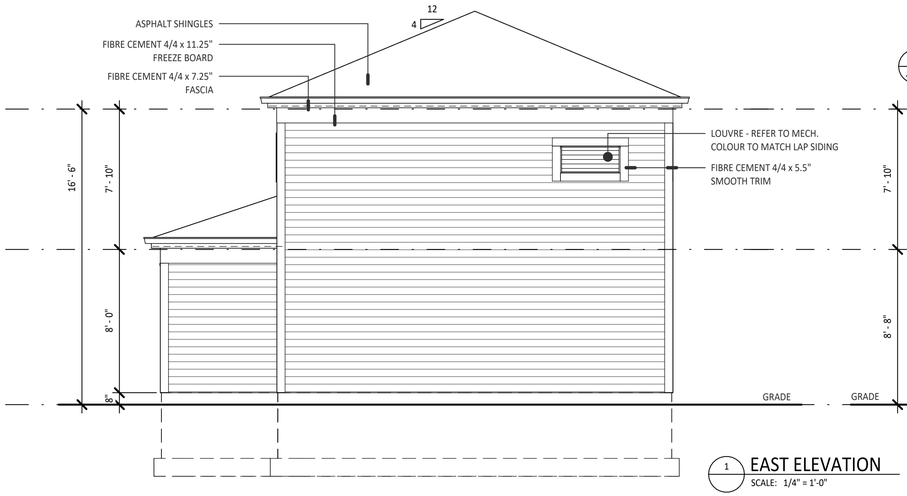

1 EAST ELEVATION
SCALE: 1/4" = 1'-0"

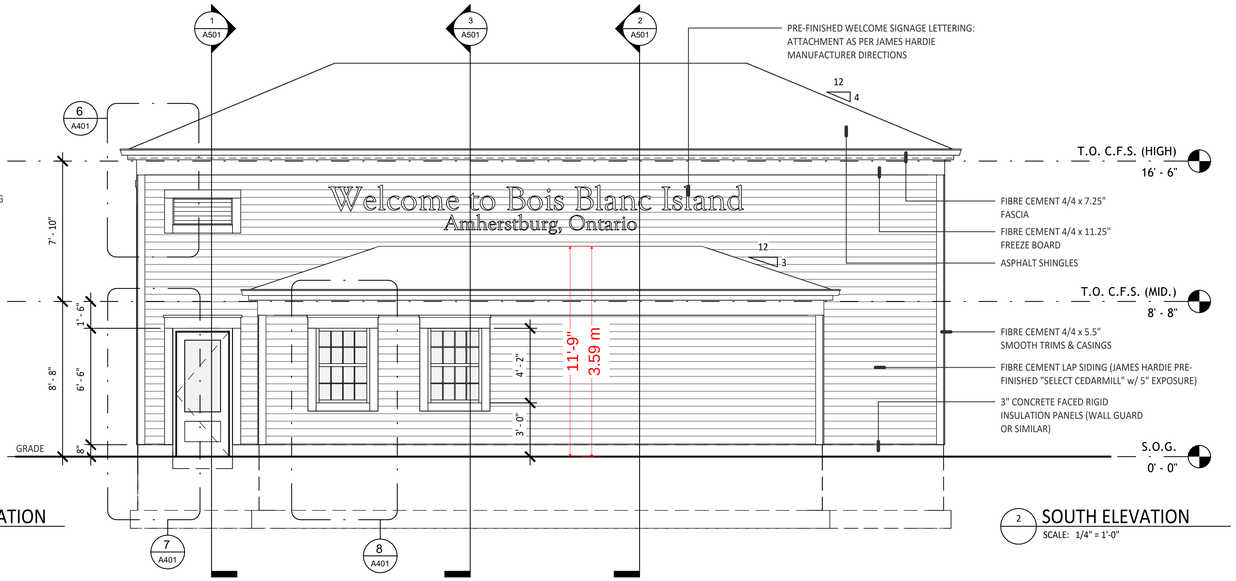

2 SOUTH ELEVATION
SCALE: 1/4" = 1'-0"

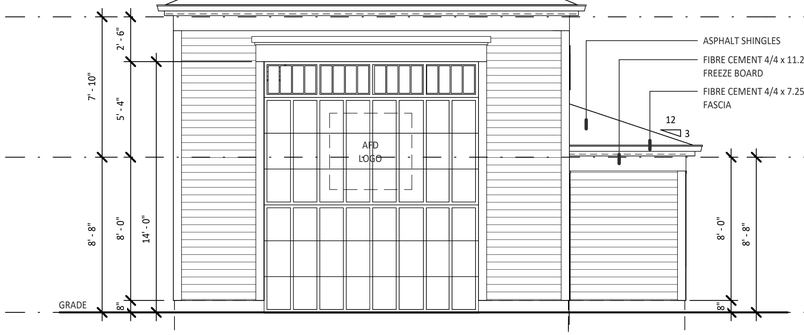

3 WEST ELEVATION
SCALE: 1/4" = 1'-0"

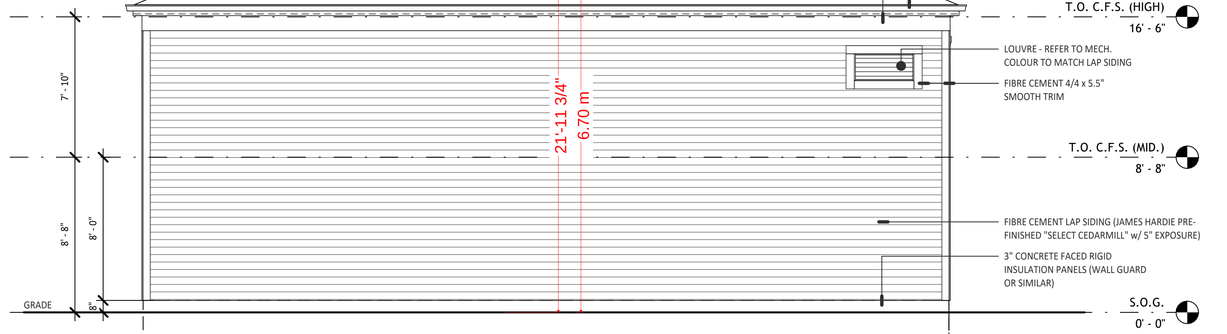

4 NORTH ELEVATION
SCALE: 1/4" = 1'-0"

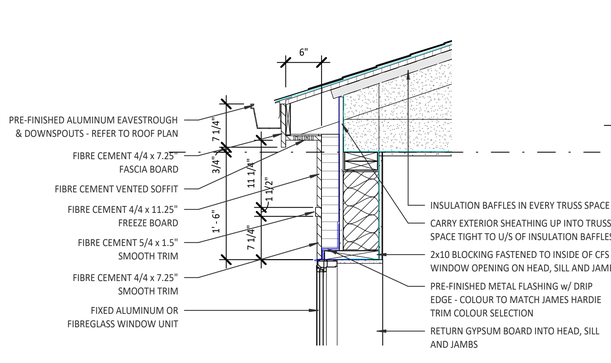

5 A501 TYPICAL EAVE DETAIL
SCALE: 1" = 1'-0"

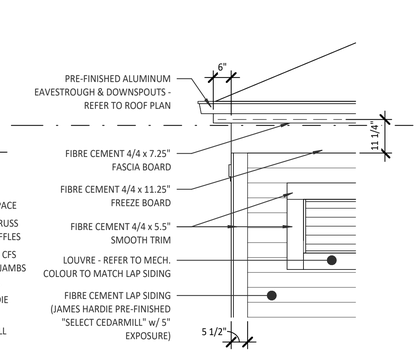

6 A401 TYPICAL TRIM DETAIL
SCALE: 1/2" = 1'-0"

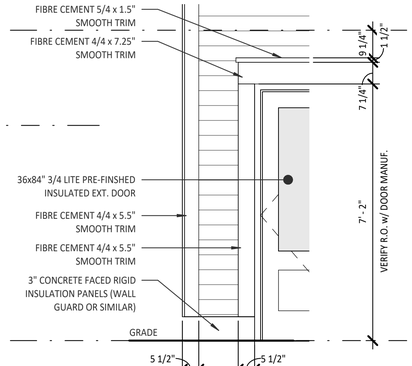

7 A401 TYP. DOOR CASING DETAIL
SCALE: 1/2" = 1'-0"

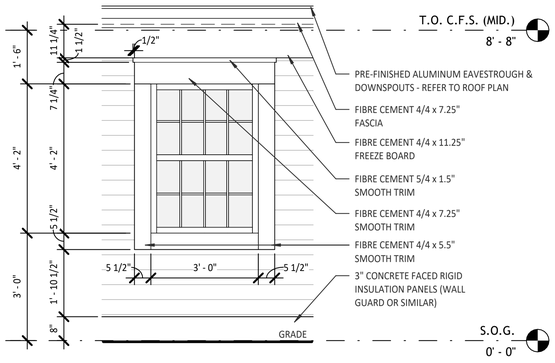

8 A401 TYP. WINDOW CASING DETAIL
SCALE: 1/2" = 1'-0"

VERTICAL ENGINEERING Ltd.
5345 Outer Dr. - Oldcastle ON - N9G 0C4
519-737-2148
www.verticalengineering.ca

REV.	ISSUED FOR:	DATE:
No. 1	BUILDING PERMIT	2025 07 30

DRAWING TITLE:
BUILDING ELEVATIONS

CLIENT:
TOWN OF AMHERSTBURG
ONTARIO, CANADA

PROJECT:
TOWN OF AMHERSTBURG
MUNICIPAL GARAGE

DWN. BY:	SM	DSGN. BY:	SM
PRINT DATE:	2025 07 30	SCALE:	As indicated
CH'KD BY:	GG	FILE:	

PROJECT NO.: 25115
SHEET NO.: A4